DOR-O-MATIC®
7350 West Wilson Ave.
Harwood Heights, IL. 60706-4786
Phone: (800) 543-4635
Fax: (708) 867-0291
www.doromatic.com

ASTRO-FOLD

BI-FOLDING SINGLE DOOR - TYPE #3
OVERHEAD CONCEALED
CENTER-PIVOTED
REVERSE FOLD BREAKOUT
WITHOUT THRESHOLD

FS-FX AND FX-FS

89654REVC
APR. 29, 2003
ECN: 01018

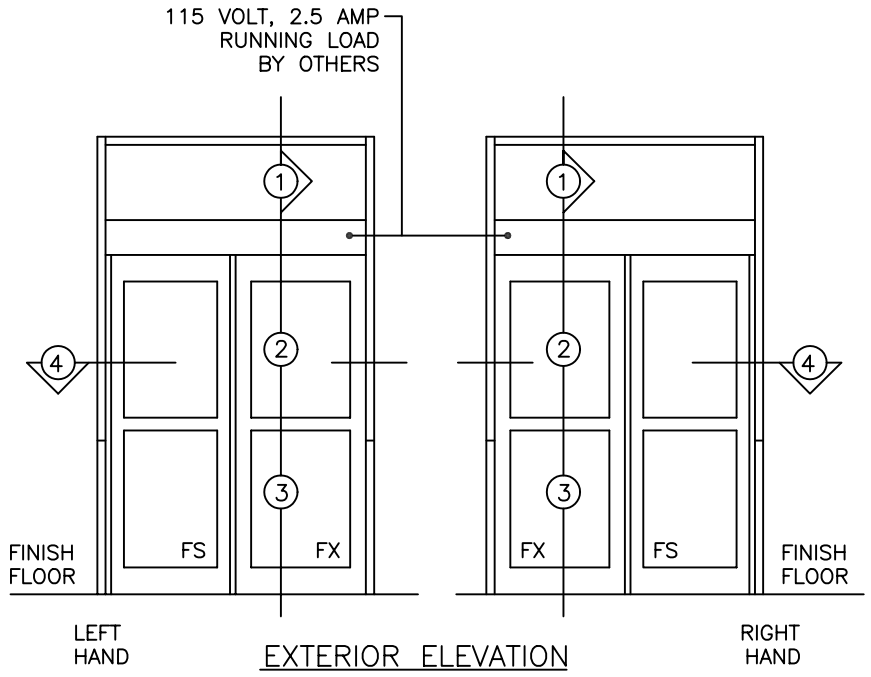

EXTERIOR ELEVATION

NOTE:

STANDARD PACKAGE:
OPERATOR, NARROW STILE DOORS, FRAMES, WEATHERSTRIPPING 2" MUNTINS, EMERGENCY BREAKOUT ON "FS" AND "FX" DOORS, MICROPPROCESSOR CONTROL BOX WITH POWER BOOST CLOSE, CONTINUOUS EXTRUDED HINGE, ALUMINUM GUIDE RAILS, 4-POSITION KEYSWITCH, MOTION SENSOR, PRESENCE SENSOR, AND 1/4" GLAZING SYSTEM.

STANDARD FINISH:
CLEAR ANODIZED - US28
DARK BRONZE ANODIZED - DC13
SPECIAL COLORS AND CLADDING ARE AVAILABLE

* MAX. GLASS THICKNESS IS 1" ON "FS" AND "FX" DOORS. (GLASS STOP HEIGHT = 1-1/8")
* TRANSOM OPTIONAL MAX. HEIGHT 6'-0" TOP OF HEADER TO TOP OF TRANSOM. CONSULT FACTORY FOR LARGER SIZES.
* ALL WRITTEN DIMENSIONS ARE TO TAKE PREFERENCE OVER SCALED DIMENSIONS.
* SIZES NOT LISTED BELOW - CONSULT FACTORY
* ALL ANSI DECALS ARE PROVIDED.

	DESCRIPTION	DIMENSIONS	
		MIN.	MAX.
(A)	OVERALL FRAME WIDTH	47-1/2"	57-1/2"
(B)	HEADER LENGTH	44"	54"
(C)	CLEARANCE OPENING WIDTH	33"	43"
(D)	EMERGENCY BREAKOUT WIDTH	39-3/8"	49-3/8"
(E)	MASONRY OPENING WIDTH	48"	58"

EXTERIOR
SECTION
④

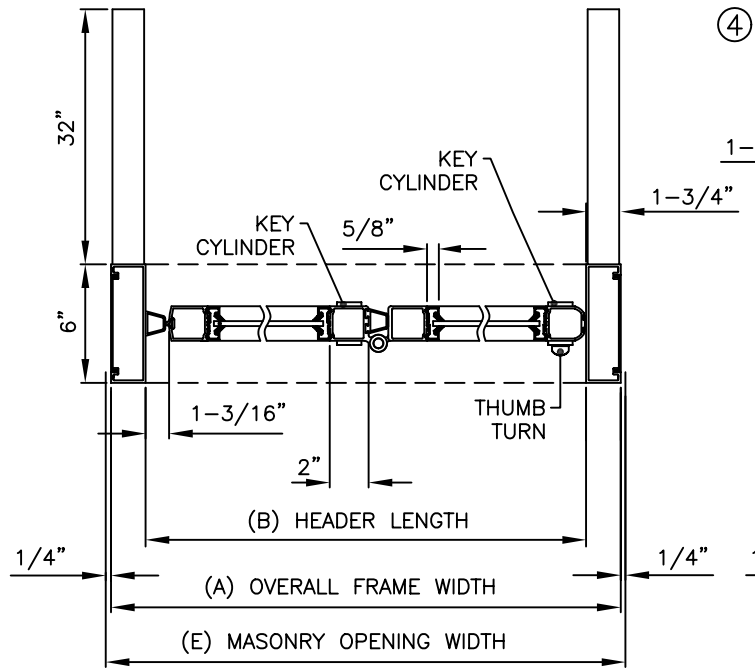

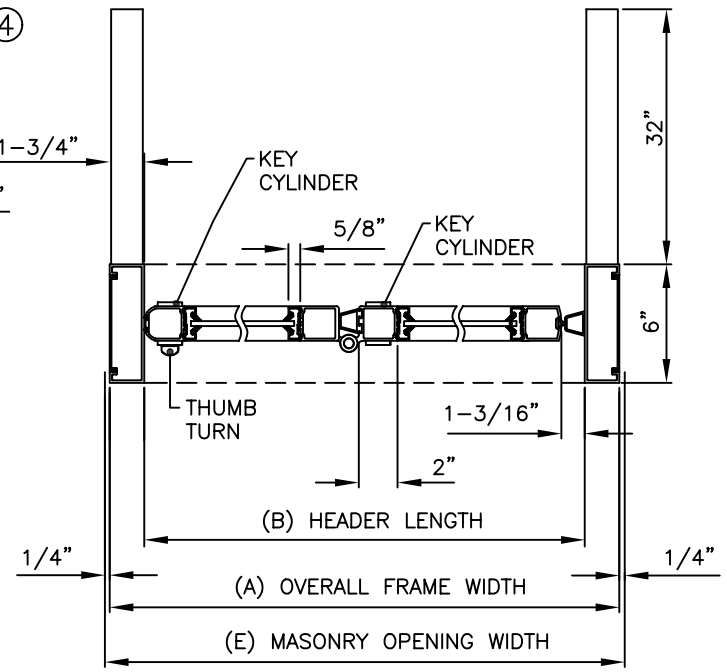

PLAN VIEW

EXTERIOR

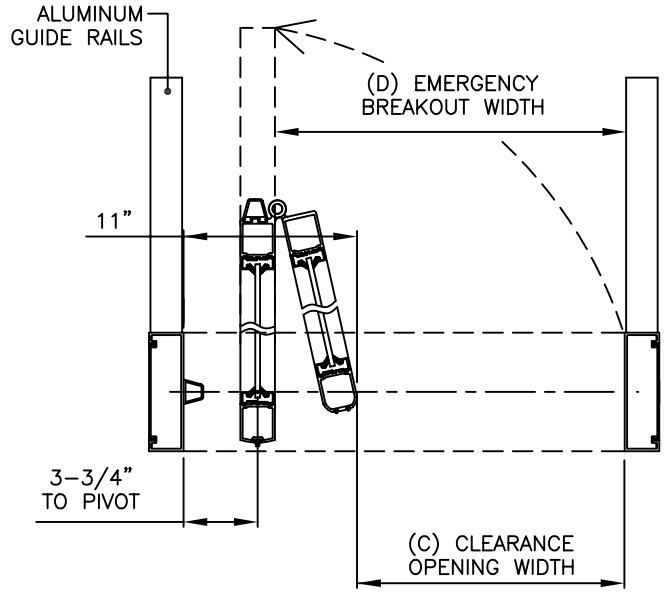

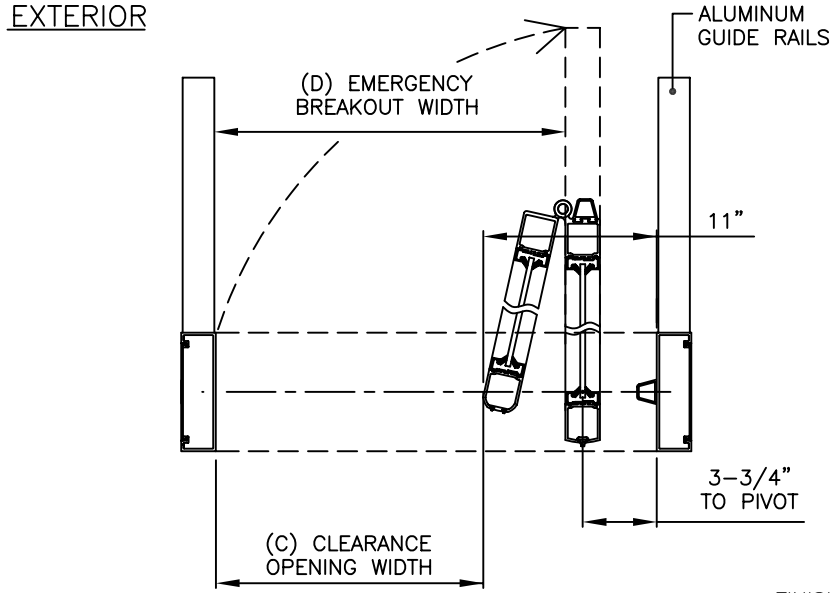

BREAKOUT VIEW

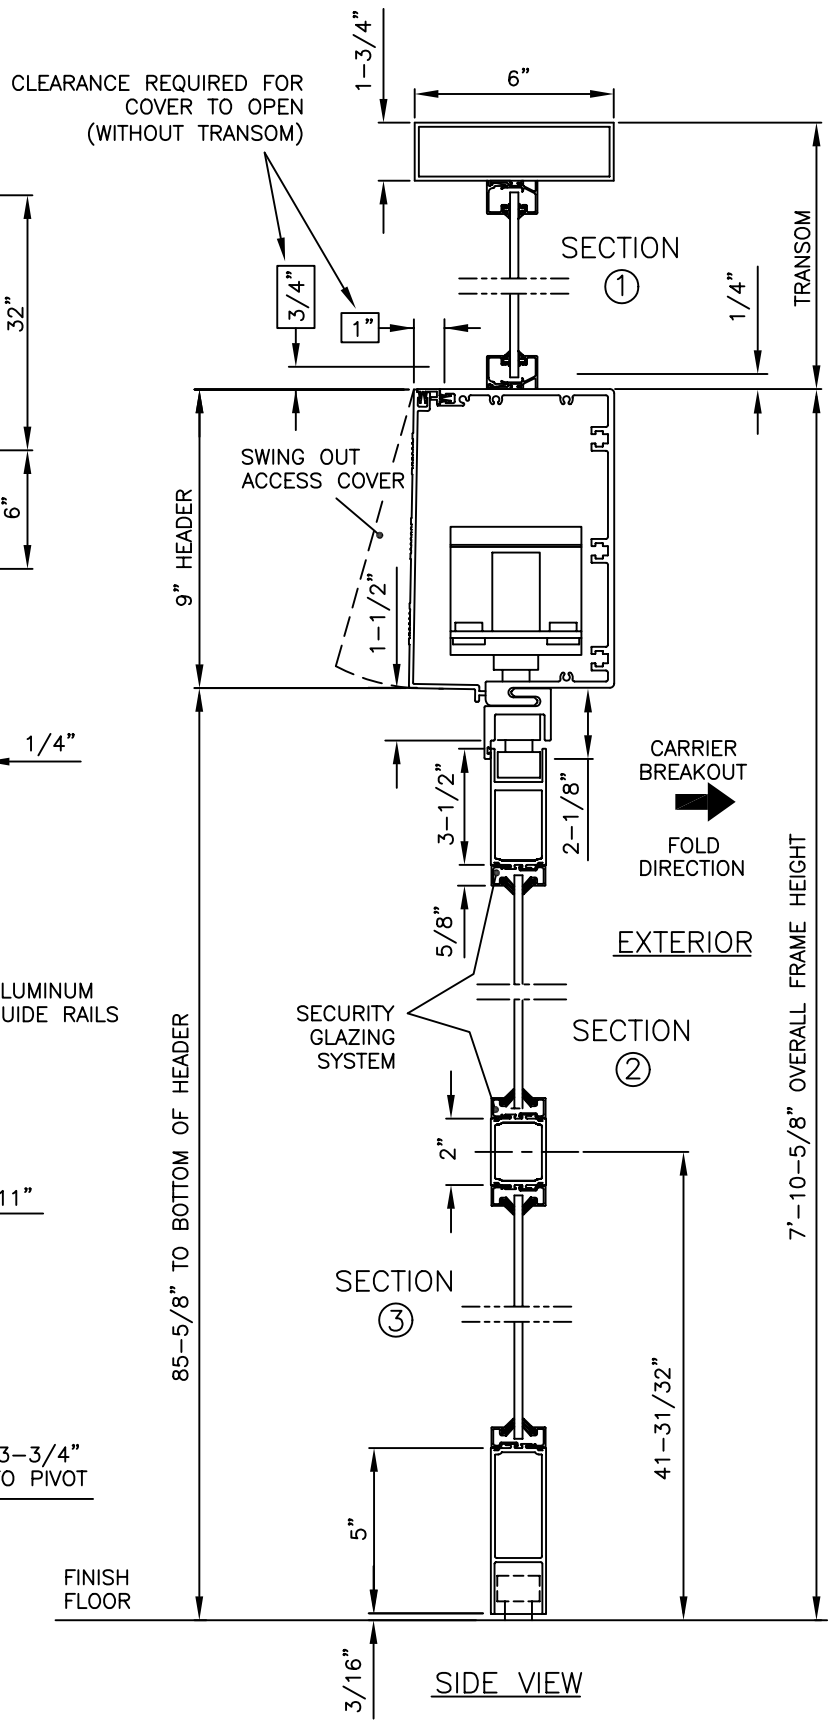

SIDE VIEW